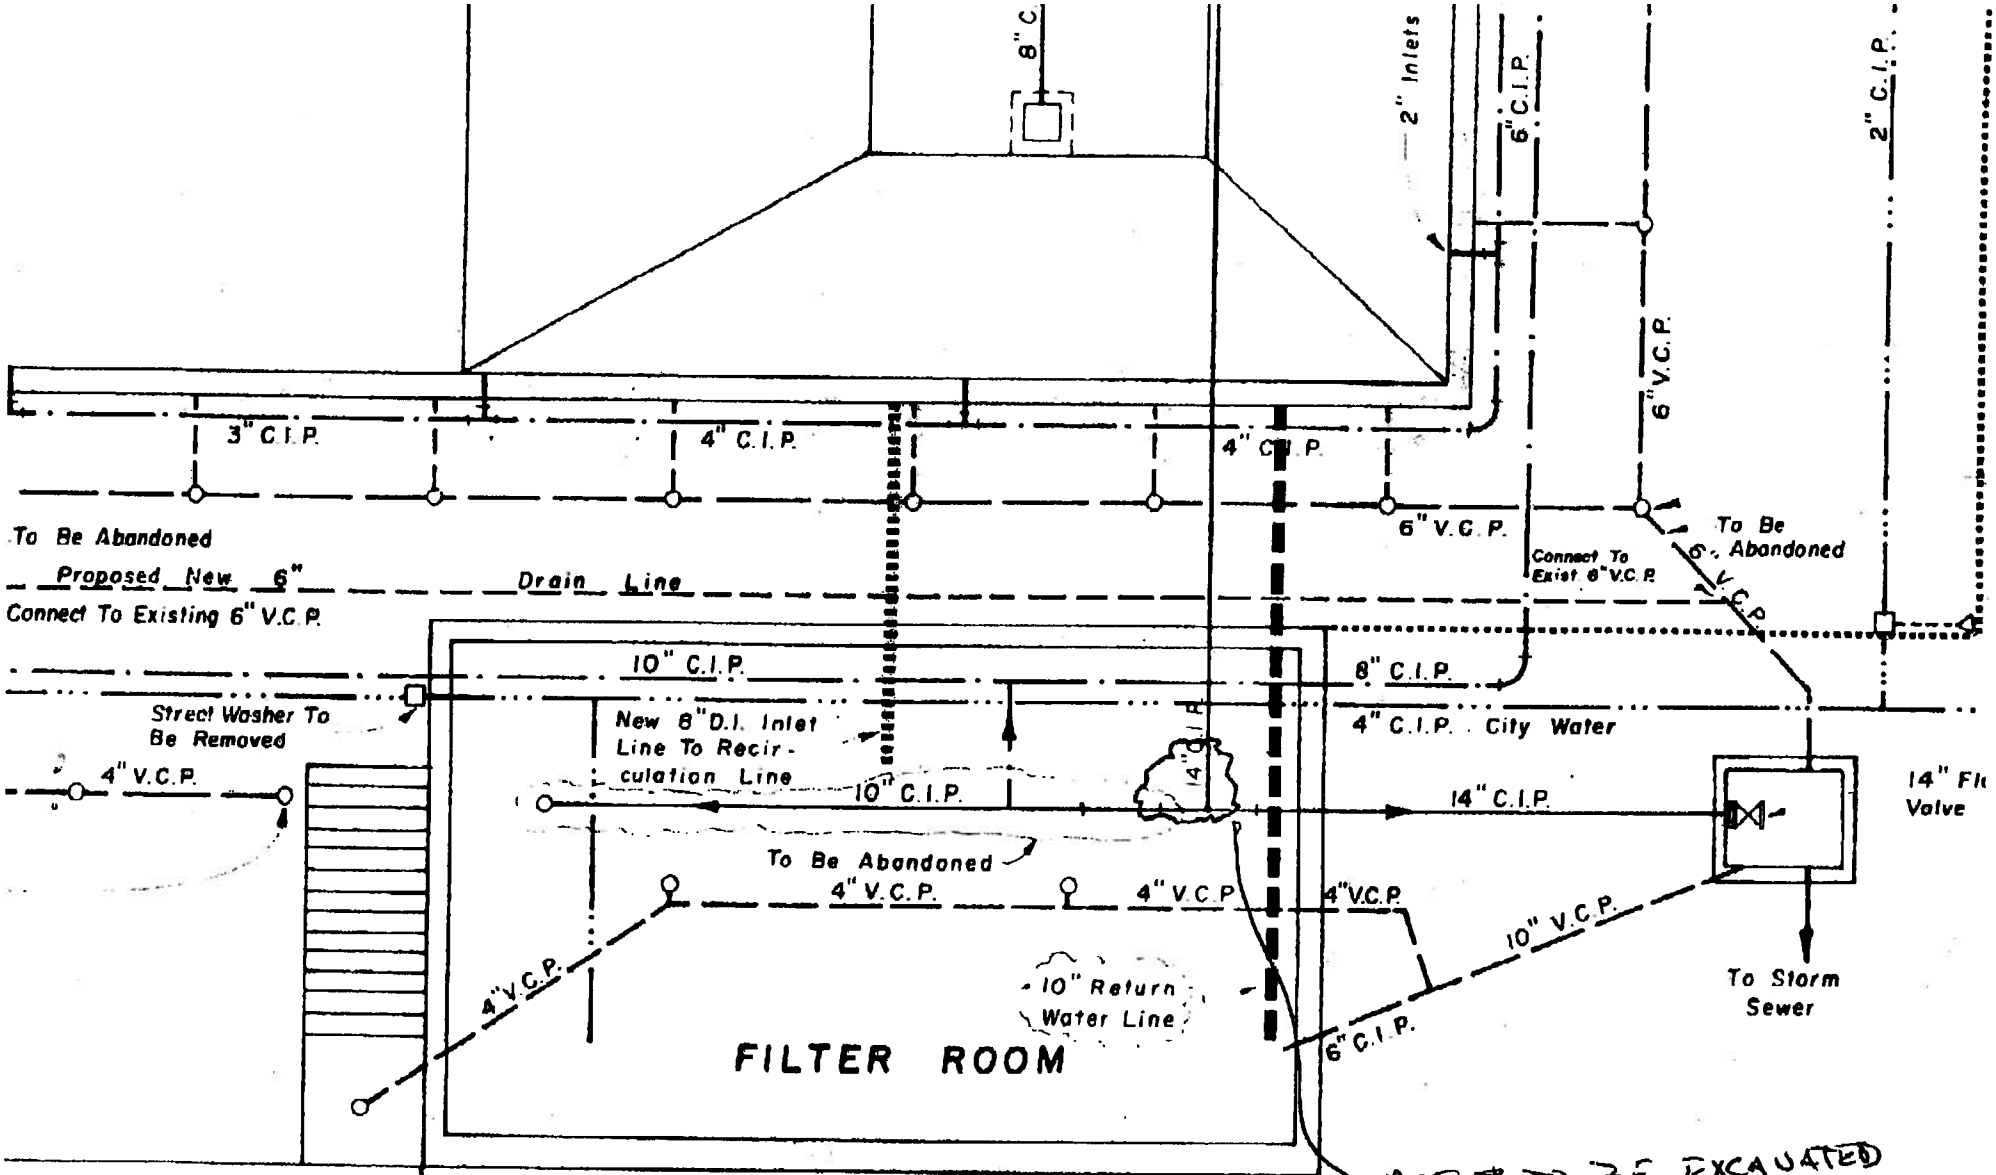

AREAS TO BE EXCAVATED AND EXAMINED

MEMORIAL POOL
1977 RENO PLANS

MCTR POOLS, INC
LORRE COLBURN